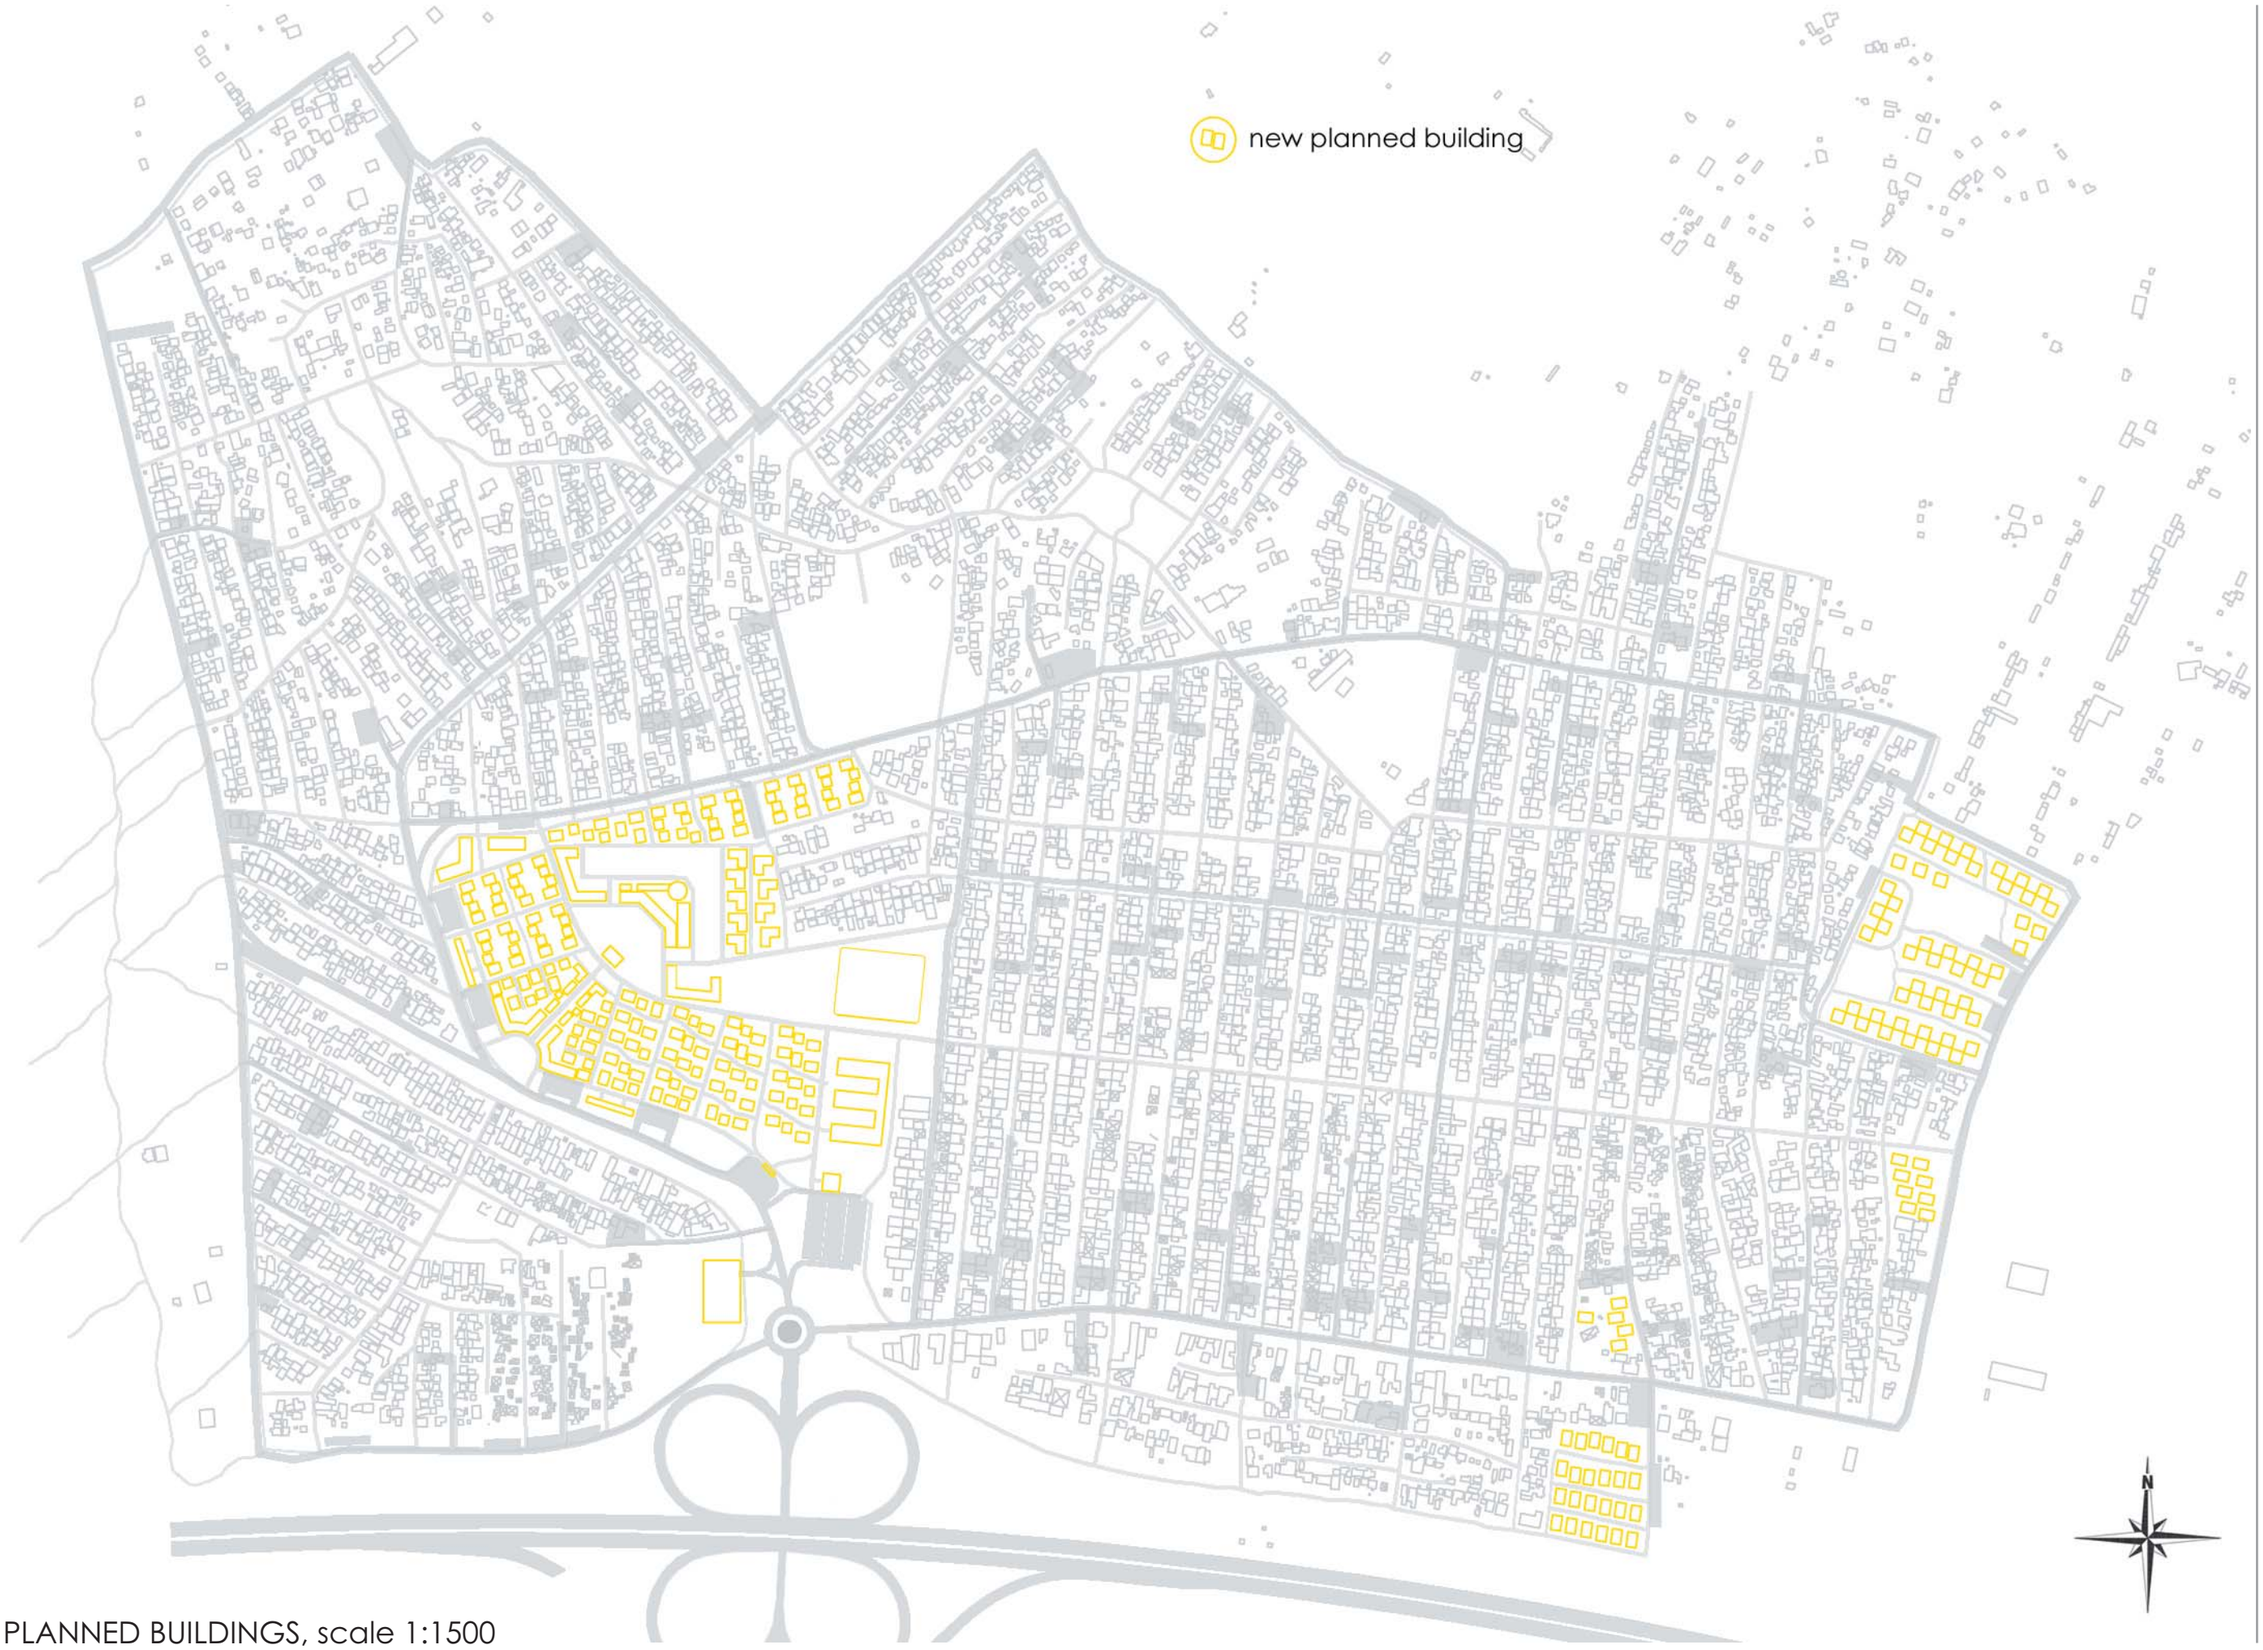

NEW PLANNED BUILDINGS, scale 1:1500